A1

TEMPORARY WORKS

THE TEMPORARY WORKS ARE PROPOSED ALONG THORNBERRY ROAD AND ATKINSON DRIVE ARE TO CONSIST OF PRECAST CONCRETE PANELS SPANNING BETWEEN STEEL COLUMNS DESIGNED BY A SPECIALIST SUPPLIER WITH A MASS CONCRETE BASE AND ASSOCIATED PROPPING. IF DURING EXCAVATION OF THE FOUNDATIONS AND BASEMENT UNEXPECTED GROUND CONDITIONS ARISE THAT VARY FROM THE SITE INVESTIGATIONS RESULTS. IT MAY BE NECESSARY TO AMEND THE INDICATIVE TEMPORARY WORKS SOLUTIONS PROPOSED AT THIS JUNCTURE.

NOTE:

1. All temporary works the responsibility of the contractor. Temporary works design to be submitted to the engineer for approval prior to commencement.
2. Drawing to be read in conjunction with survey drawing to confirm exact existing ground levels

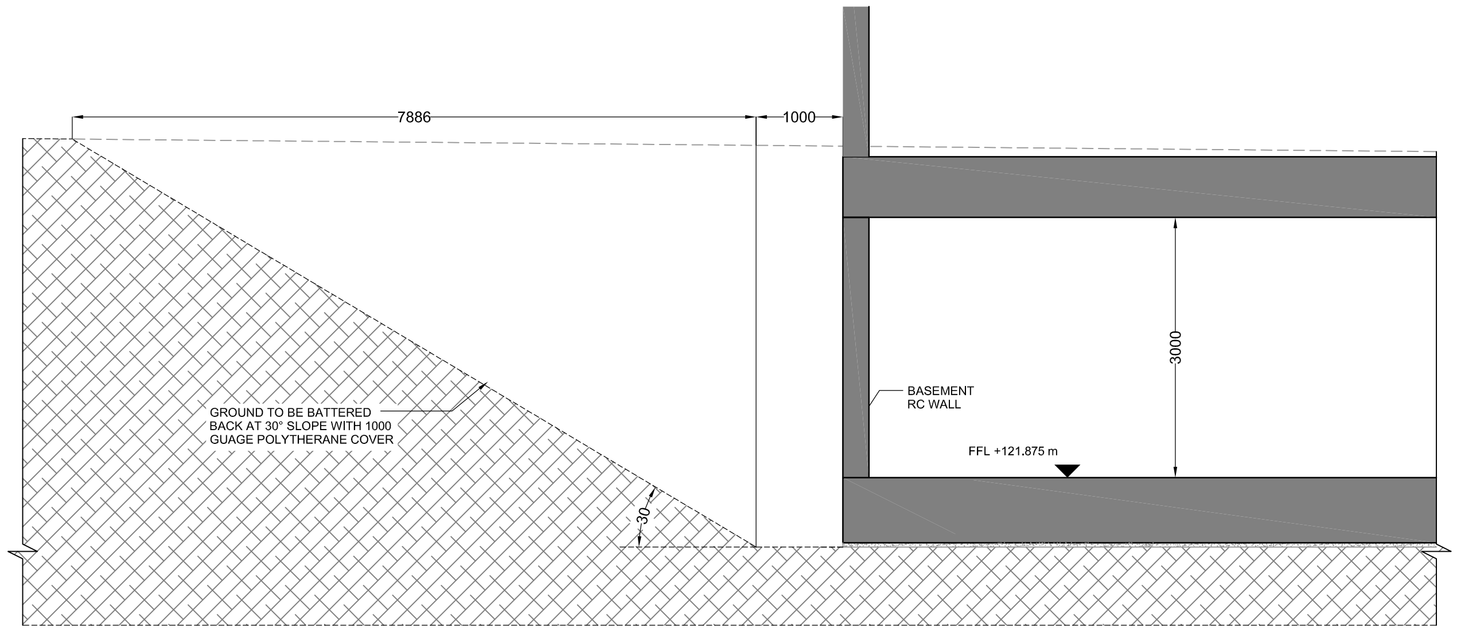

SECTION 6-6
(1 : 50)

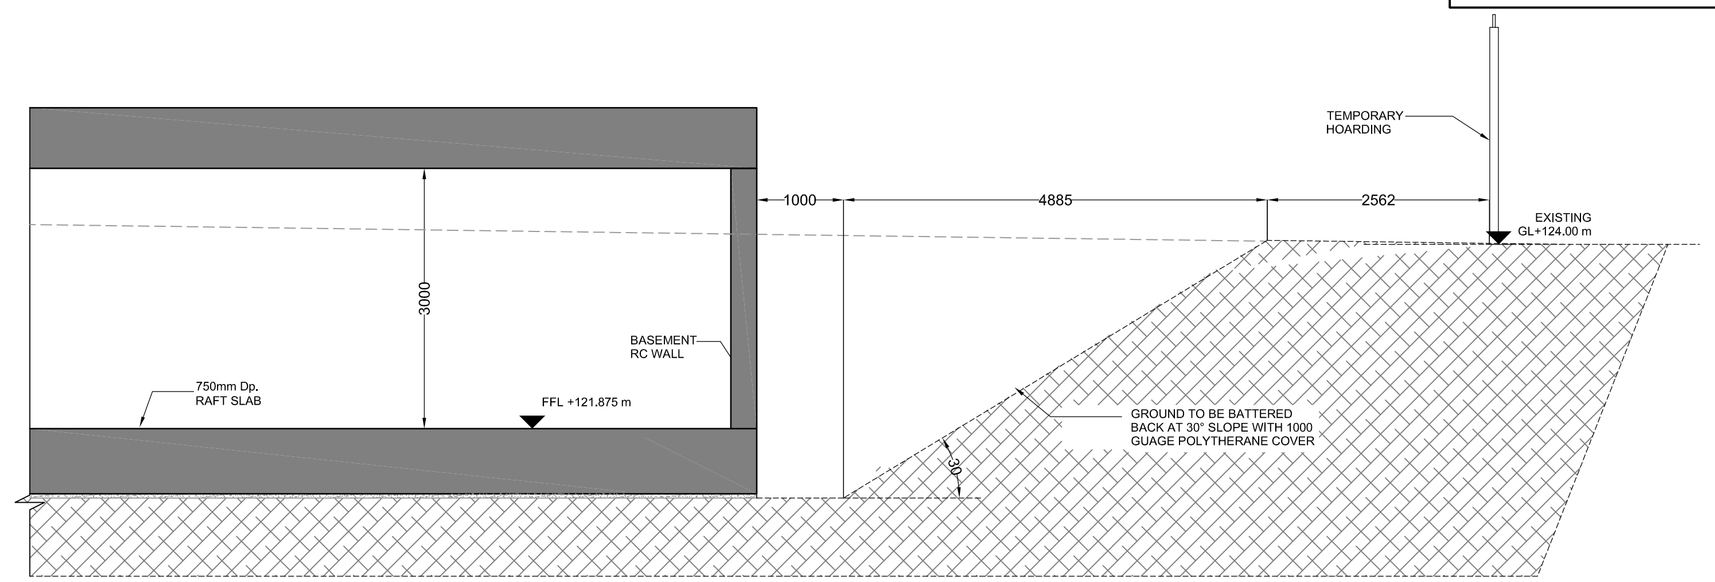

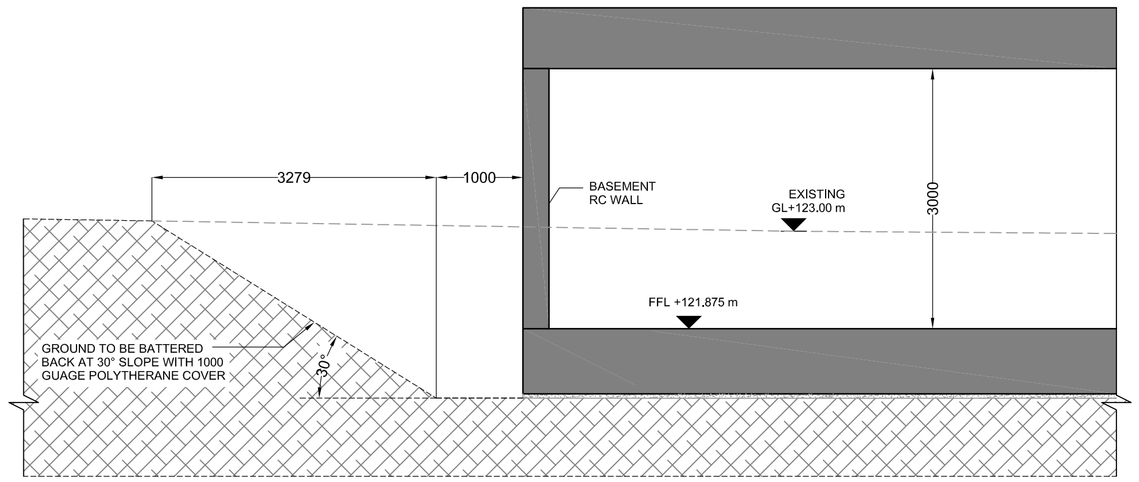

SECTION 7-7
(1 : 50)

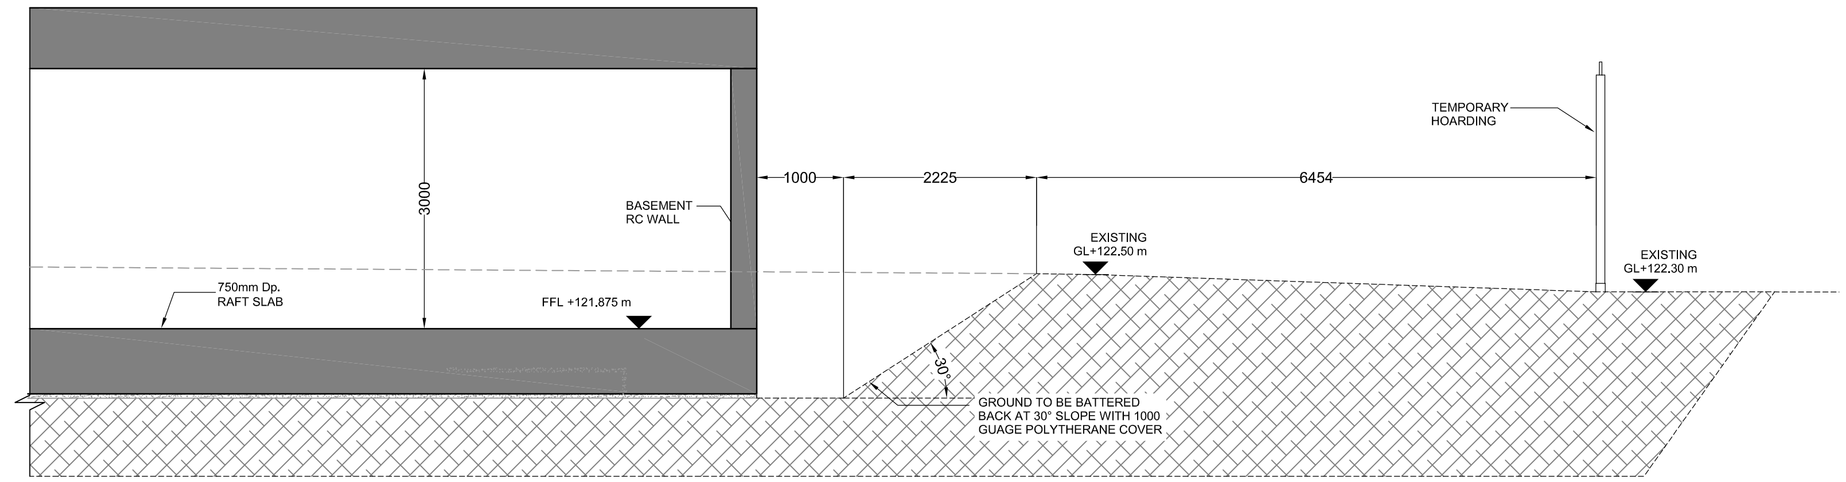

Mark	Date	By	Chk.	App.	Revision
PL3	19/08/2022	AT	GJ	DOS	SHD PLANNING ISSUE

Drawing Status
SHD PLANNING ISSUE

Job Title
SECTOR 3
AIKEN'S VILLAGE
STEPASIDE
DUBLIN 18

Drawing Title
TEMPORARY WORKS PLAN
& SECTIONS SHEET 4

Architect/Client
FERREIRA ARCHITECTS

KAVANAGH BURKE
CONSULTING ENGINEERS
Tel. 01 – 450 0694
Fax. 01 – 426 4340
Email: pkavanagh@kavanaghburke.ie
Unit G3, Calmount Pk.
Ballymount,
Dublin 12.

Drn	Checked	Approved
AT	DOS	UB
Scales 1:50		Date 25/11/19

Job No.	Drawing No.	Rev.
D1636	TW-04	PL3